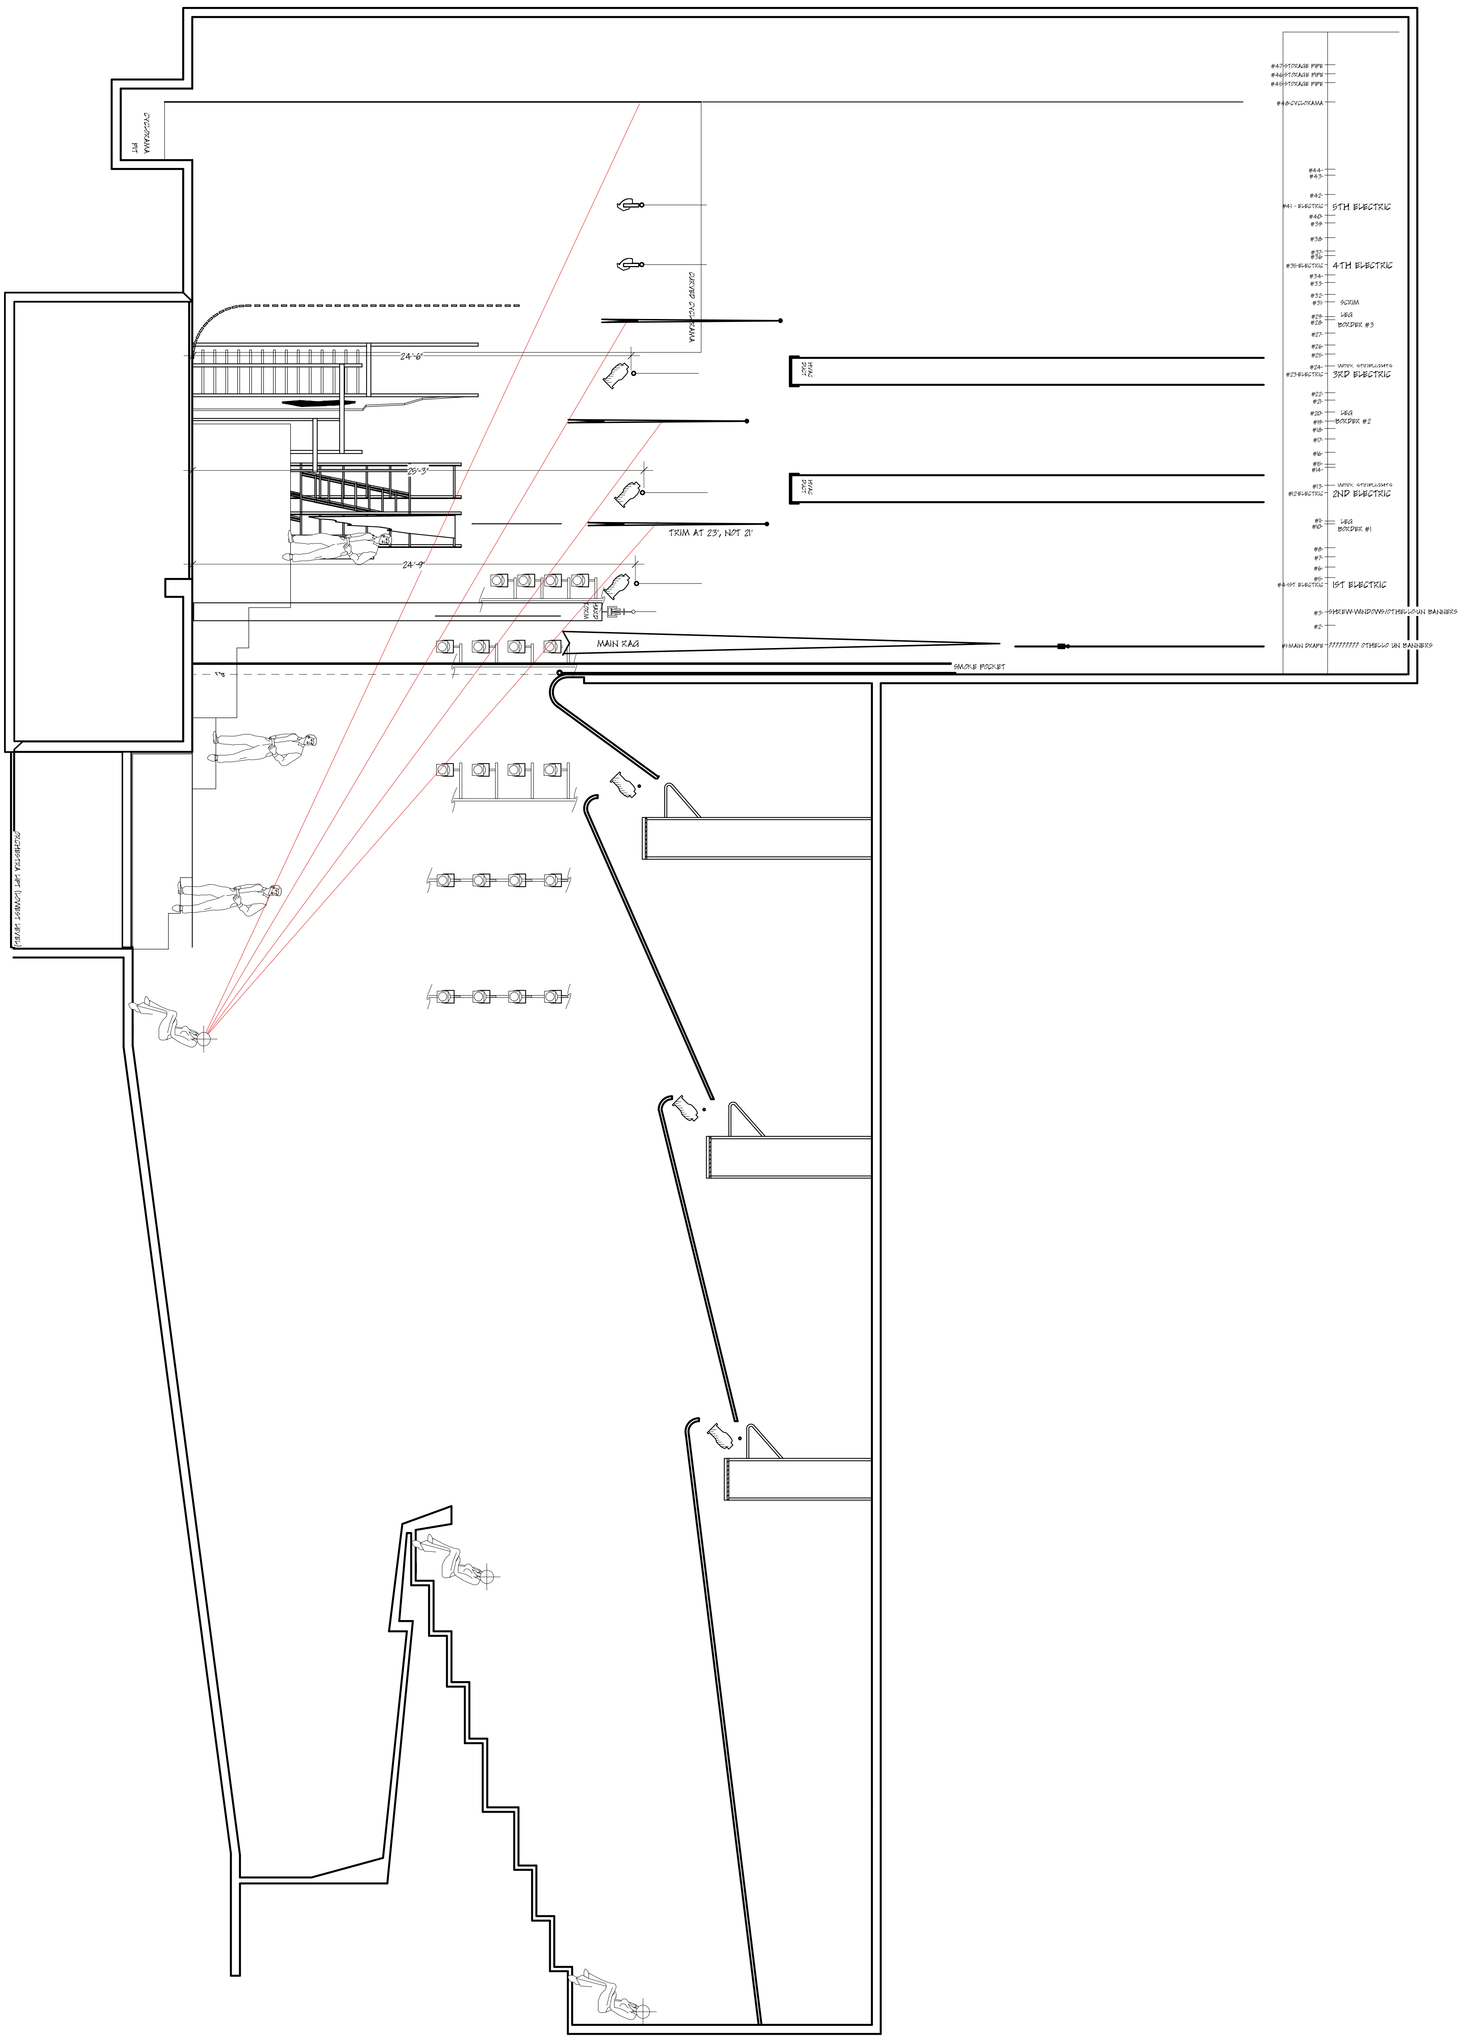
5TH ELECTRIC
4TH ELECTRIC
3RD ELECTRIC
2ND ELECTRIC
1ST ELECTRIC
BORDER #3
BORDER #2
BORDER #1
24'-6"
25'-3"
24'-9"
TRIM AT 23', NOT 21'
MAIN RAG
MAIN DRAPE
SMOKE PROOFS
WINGS
WINGS
WING